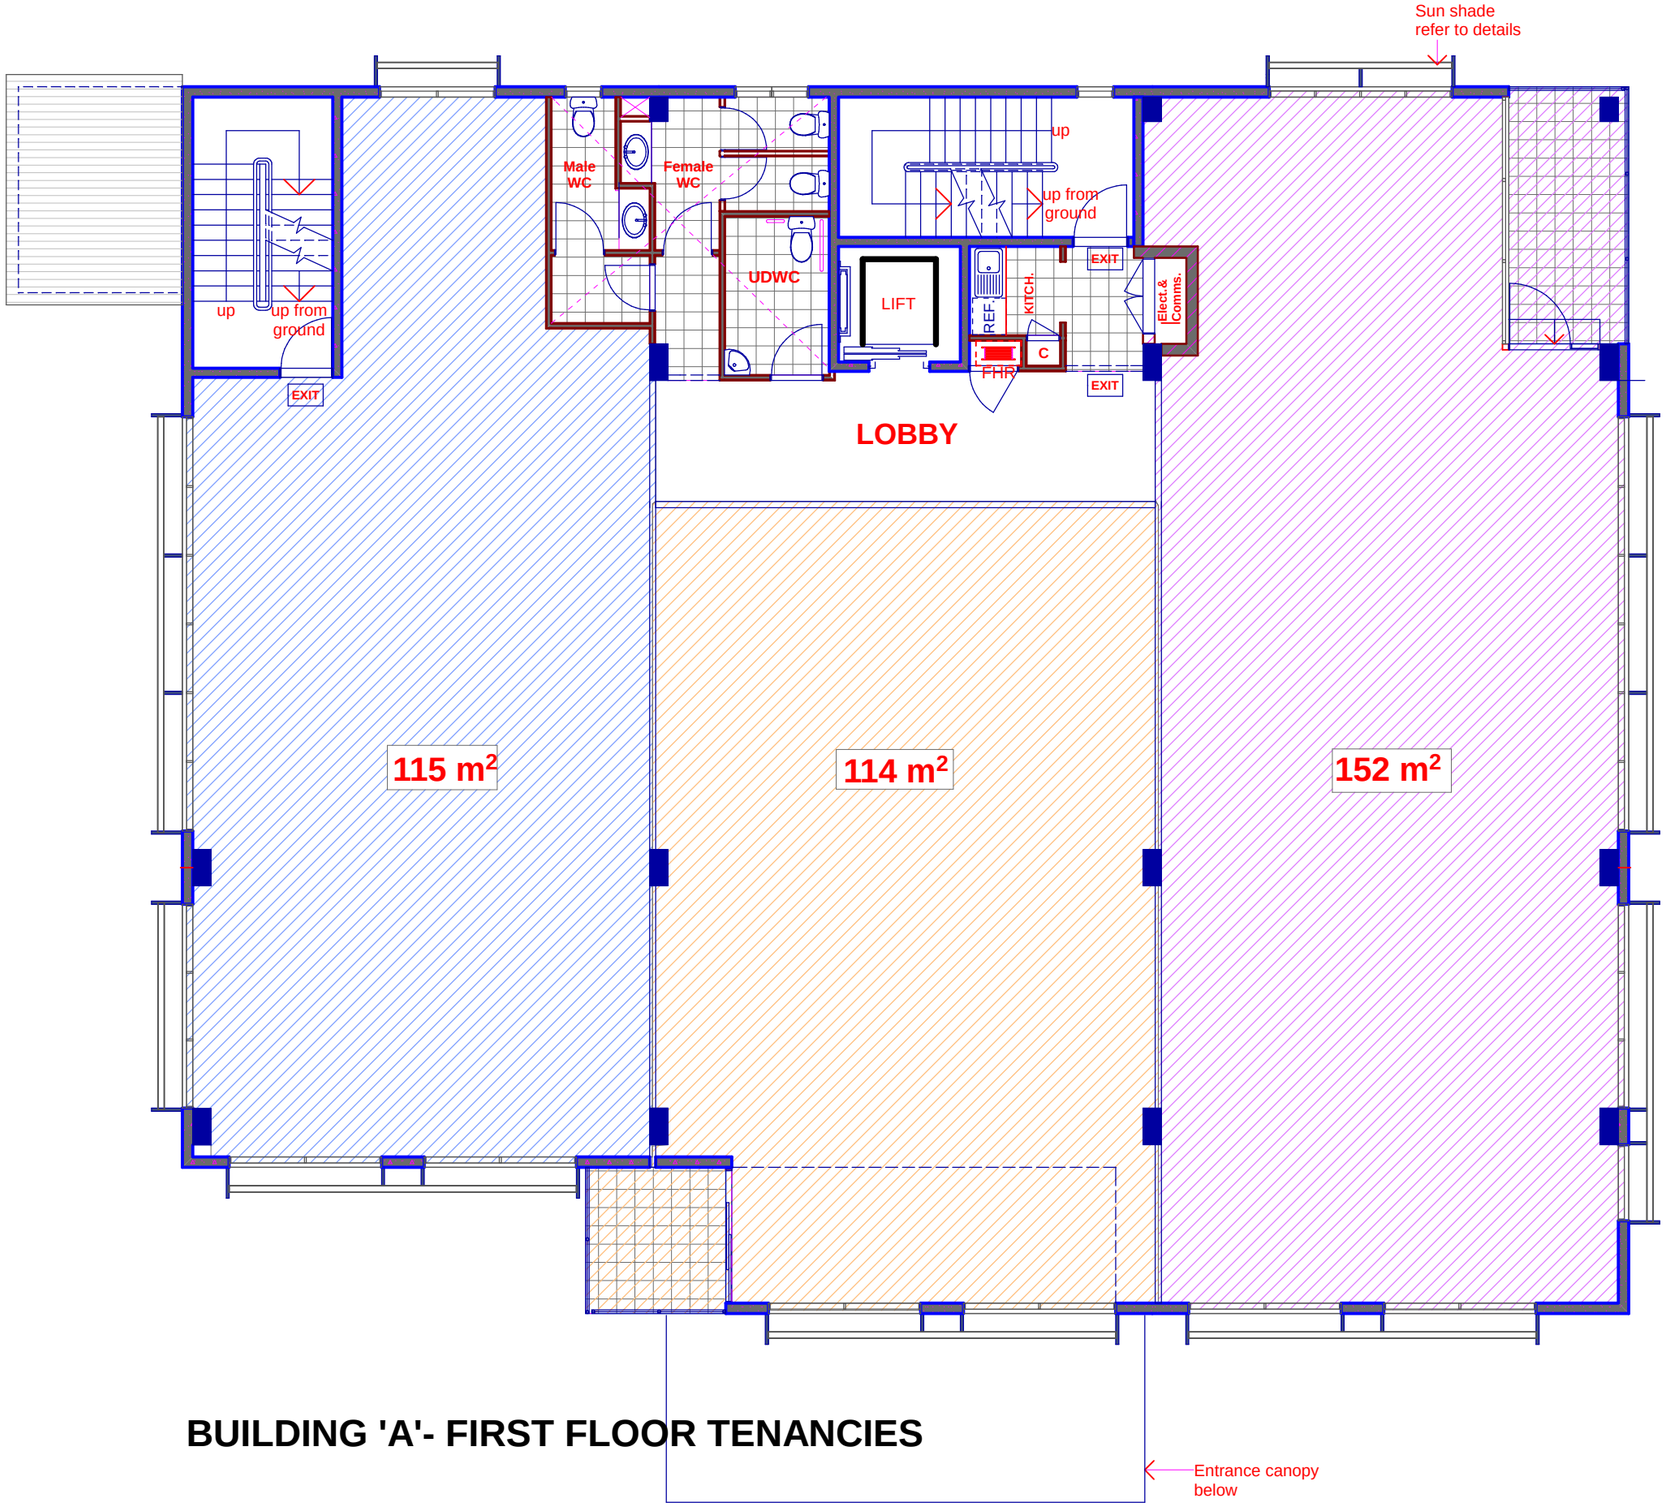

BUILDING 'A'- FIRST FLOOR TENANCIES

Drawing Title:
A FIRST FL.

Project:
LOT 3 LOGAN COMMERCIAL CENTRE

Client:
WELWYN NOMINEES PTY LTD

Date: **20-10-06**
Scale **1:100**

Job No: 0410
Drawing No: **0410/LA-02**

Issue: **B**

Interworks Architects
GROUND FLOOR / 77EAGLE STREET BRISBANE Q 4000 PH 32201788 WWW.INTERWORKS.COM.AU